

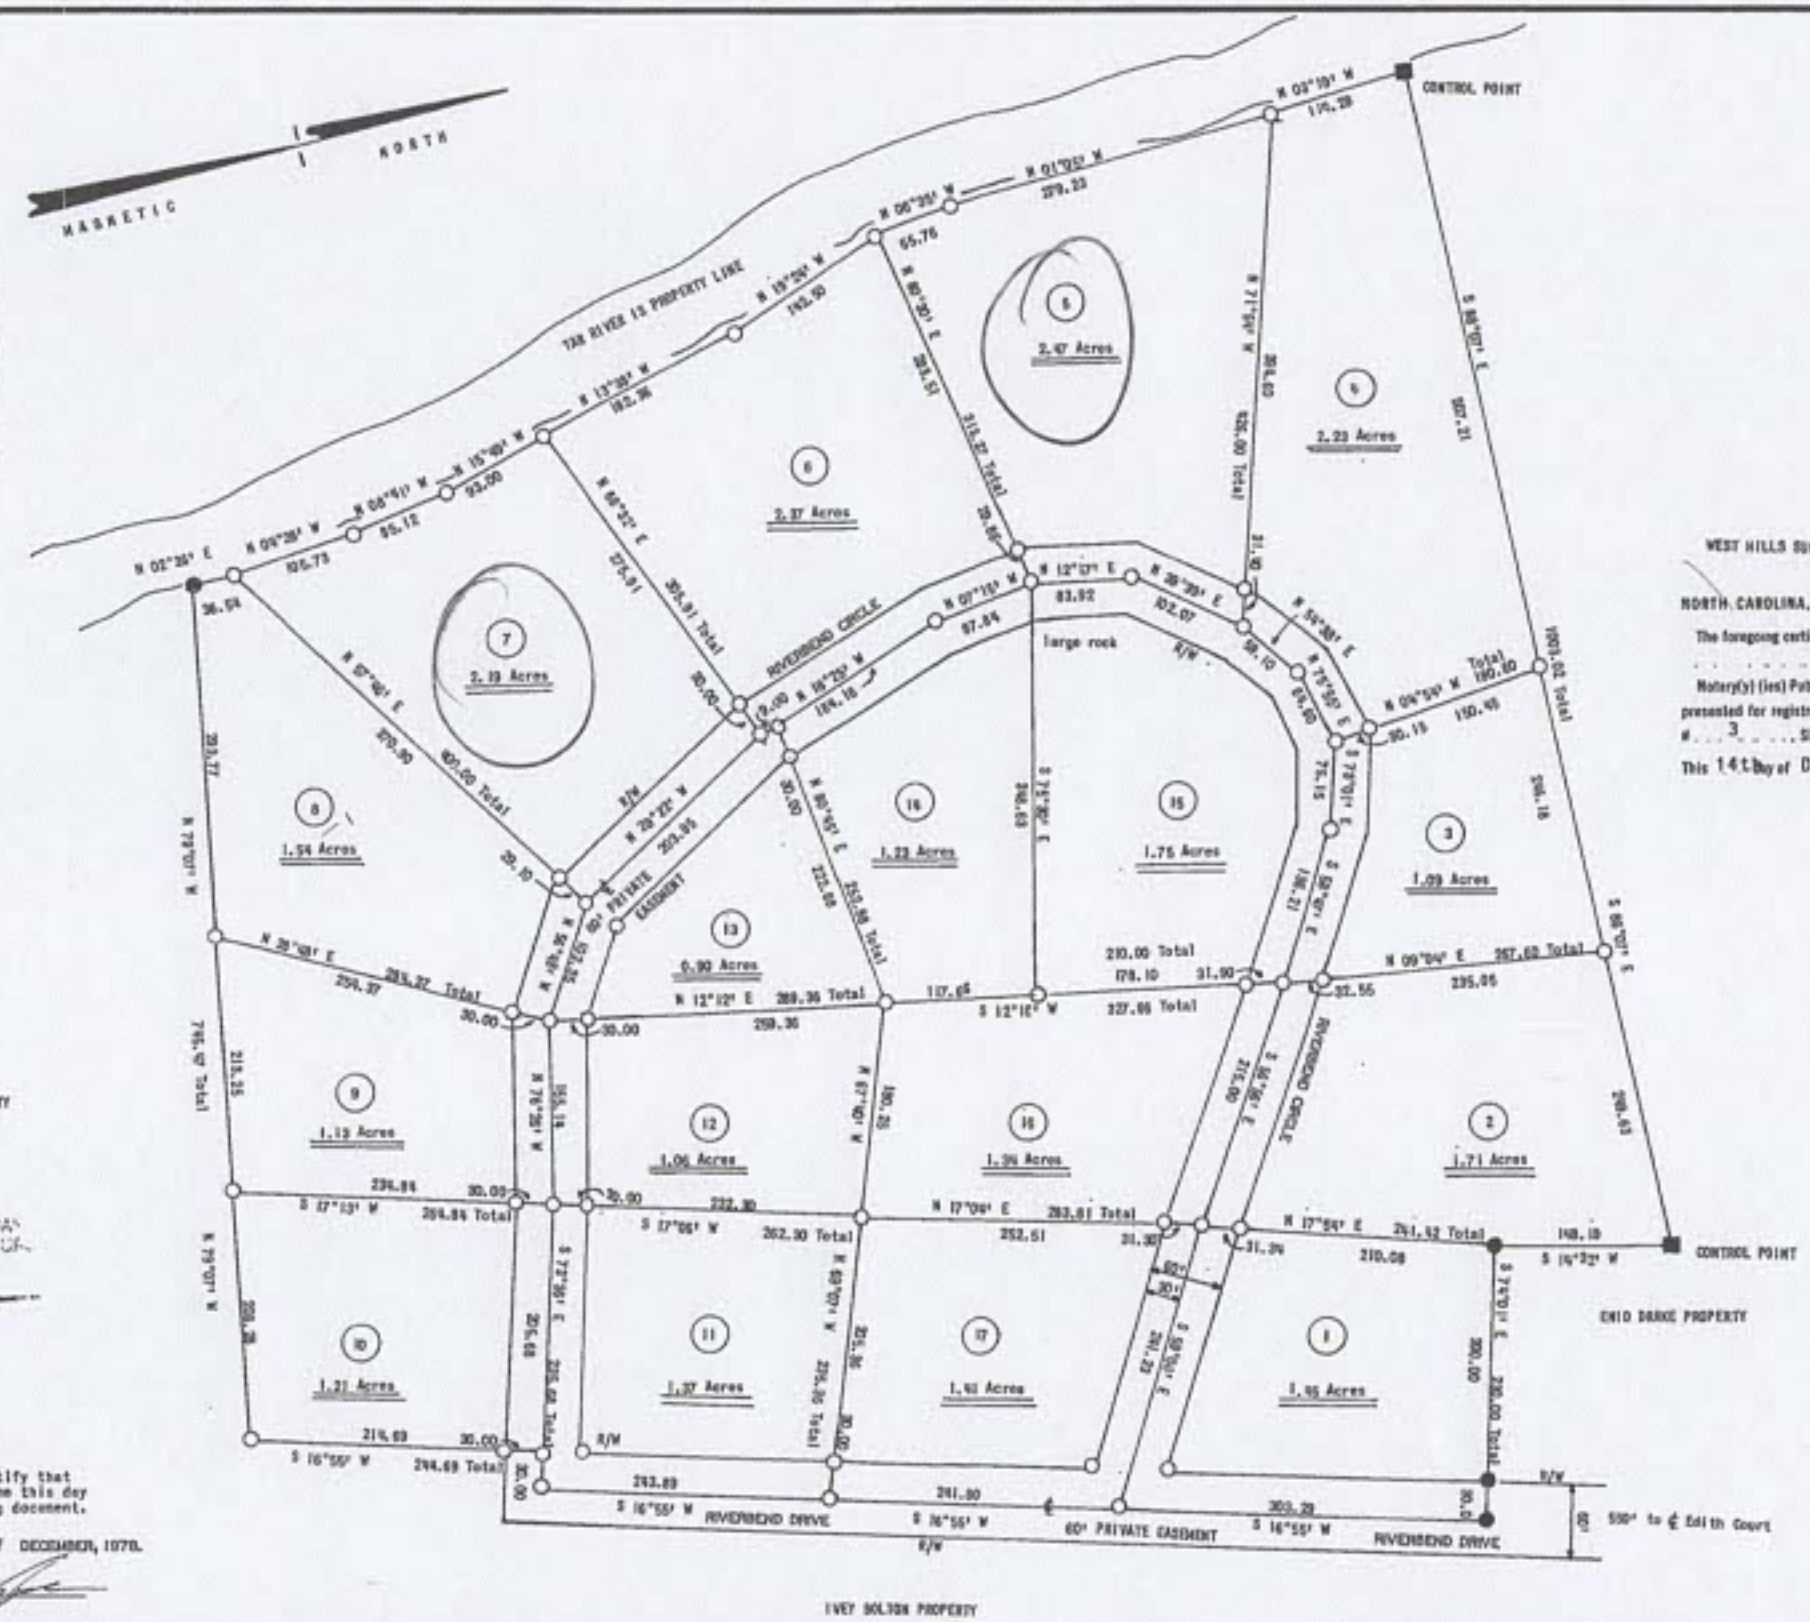

WEST HILLS SUBDIVISION PROPERTY

NORTH CAROLINA, FRANKLIN COUNTY

The foregoing certificate(s) of Brunetta R. Taylor

Notary(y) (ies) Public (is-are) certified to be correct. This instrument was presented for registration and recorded in this office in Plat Record File # 3 Slide 90-286

This 14th day of December, 19 90 at 3:45 o'clock P. M.

MARTHA D. SHEARIN, REGISTER OF DEEDS

By: [signature] Register of Deeds

THIS MAP, IS APPROVED FOR RECORDING PURSUANT TO SECTION 9 OF THE LOUISBURG SUBDIVISION REGULATIONS.

[signature]

NORTH CAROLINA

WAKE COUNTY

I, BRUNETTA R. TAYLOR, Notary Public do hereby certify that ROBERT G. WILLIAMS personally appeared before me this day and acknowledged the due execution of the foregoing document.

Witness my hand and official seal this 14 day of DECEMBER, 1978.
My commission expires 12-10-82.

[signature]
NOTARY PUBLIC

LEGEND
● existing iron pipe (control)
○ new iron pipe
■ existing concrete monument (control)

100 50 0 100 200 300
SCALE IN FEET

I, ROBERT G. WILLIAMS, certify that under my direction and supervision this map was drawn from an actual field survey; that the error of closure of the survey as calculated by latitudes and departures is 1: 5,000 ; that this map was prepared in accordance with G. S. 47-30 as amended.

Witness my hand and seal this 14 day of December, 1978.

R.L.S. L-1417 [signature]

Sworn to and subscribed before me this 14 day of December, 1978.
My commission expires 12-10-82.

[signature]
NOTARY PUBLIC

SEAL

SEAL

PROPERTY SURVEY FOR
IVEY BOLTON
LOUISBURG TOWNSHIP
FRANKLIN COUNTY
NORTH CAROLINA

MULLEN, WILLIAMS & PEARCE, P. A.
REGISTERED LAND SURVEYORS
ZEBULON, NORTH CAROLINA

DRAWN BY: RGW & TMW
CHECKED BY: RGW
DATE: 12-14-78
SCALE: 1" = 100'

Plat Record File #3, Slide 90 286

13-66