I HEREBY CERTIFY TI " THIS IS A TRUE AND ACCU E SURVEY, AND THAT THE BUILDINGS, IF ANY, ARE LOCATED WHOLLY ON THE LOT, AND THAT THERE ARE NO ENCROACHMENTS EITHER WAY ACROSS LOT LINES EXCEPT AS NOTED.

11-30-93

Irvin A. Staton

NORTH CAROLINA REGISTERED SEAL L-1295 LAND SURVEYOR IRVIN A STATON

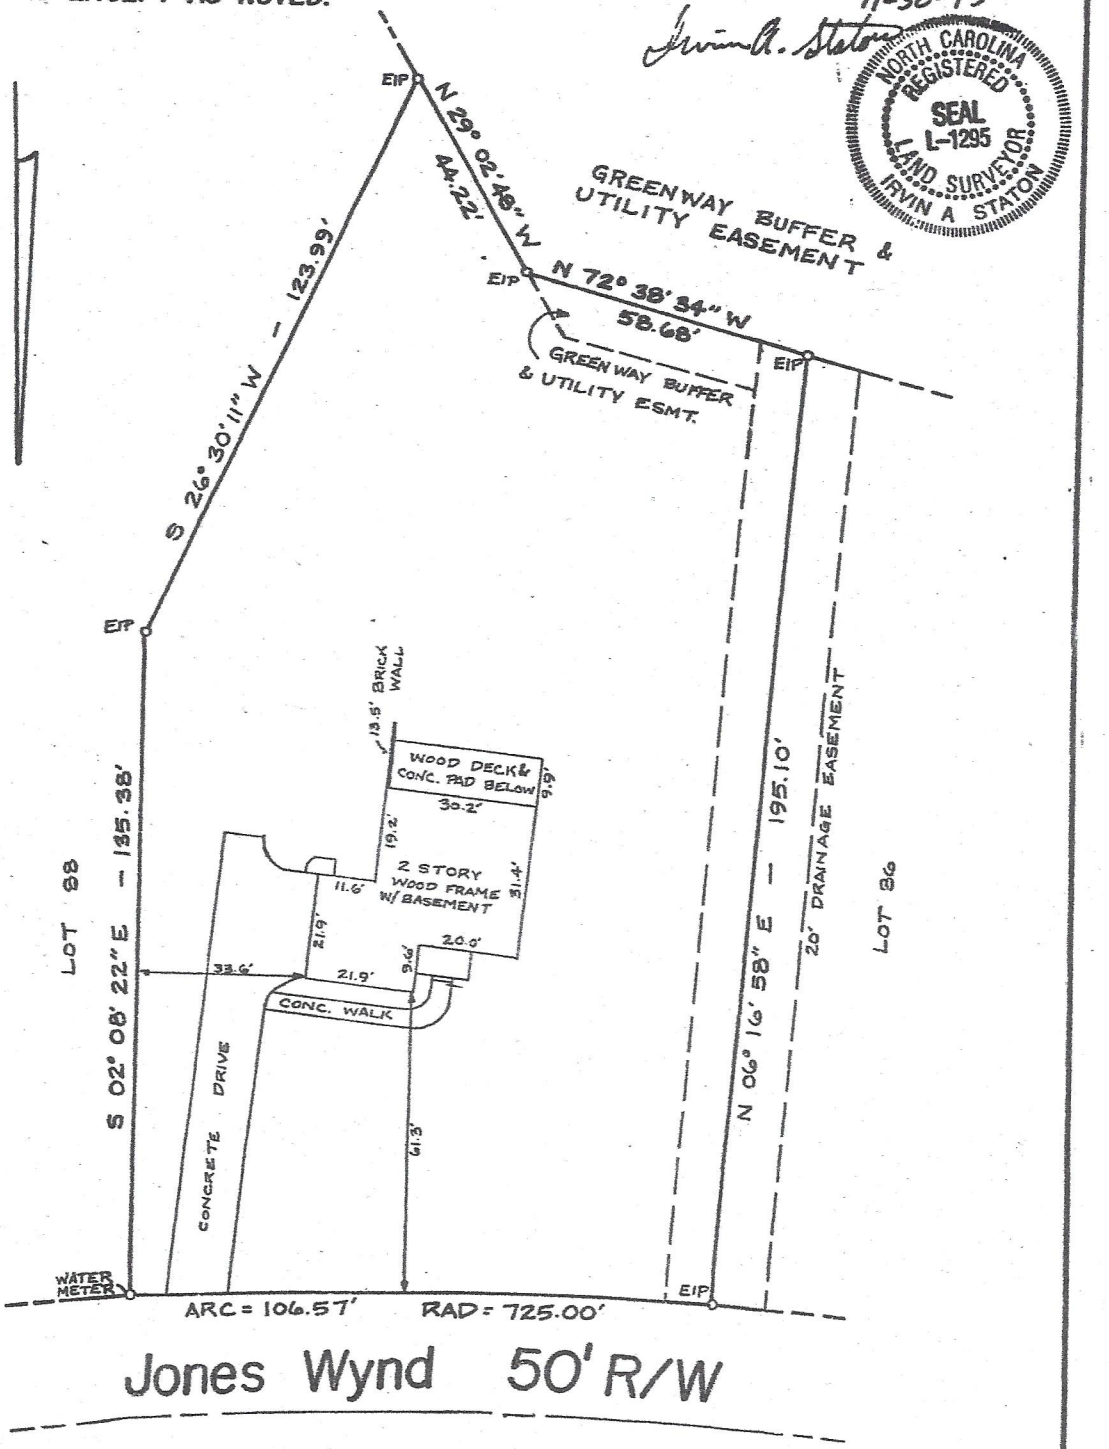

Crenshaw Place

OWNER: ROY V. BRUNINGHAUSE
& wife EVELYN S. BRUNINGHAUSE

IRVIN A. STATON
REGISTERED
LAND SURVEYOR
3820 Merton Dr. Suite 218
RALEIGH, N. C. 27609
919-571-7547 954-1938

ADDRESS: 953 JONES WYND
WAKE FOREST, NC

SURVEY BY: WIS DR: SD SUPV: IAS

DATE: 11/29/93 SCALE: 1" = 30'

LOT 87 . B.O.M. 1992 PAGE 173

WAKE COUNTY REGISTRY