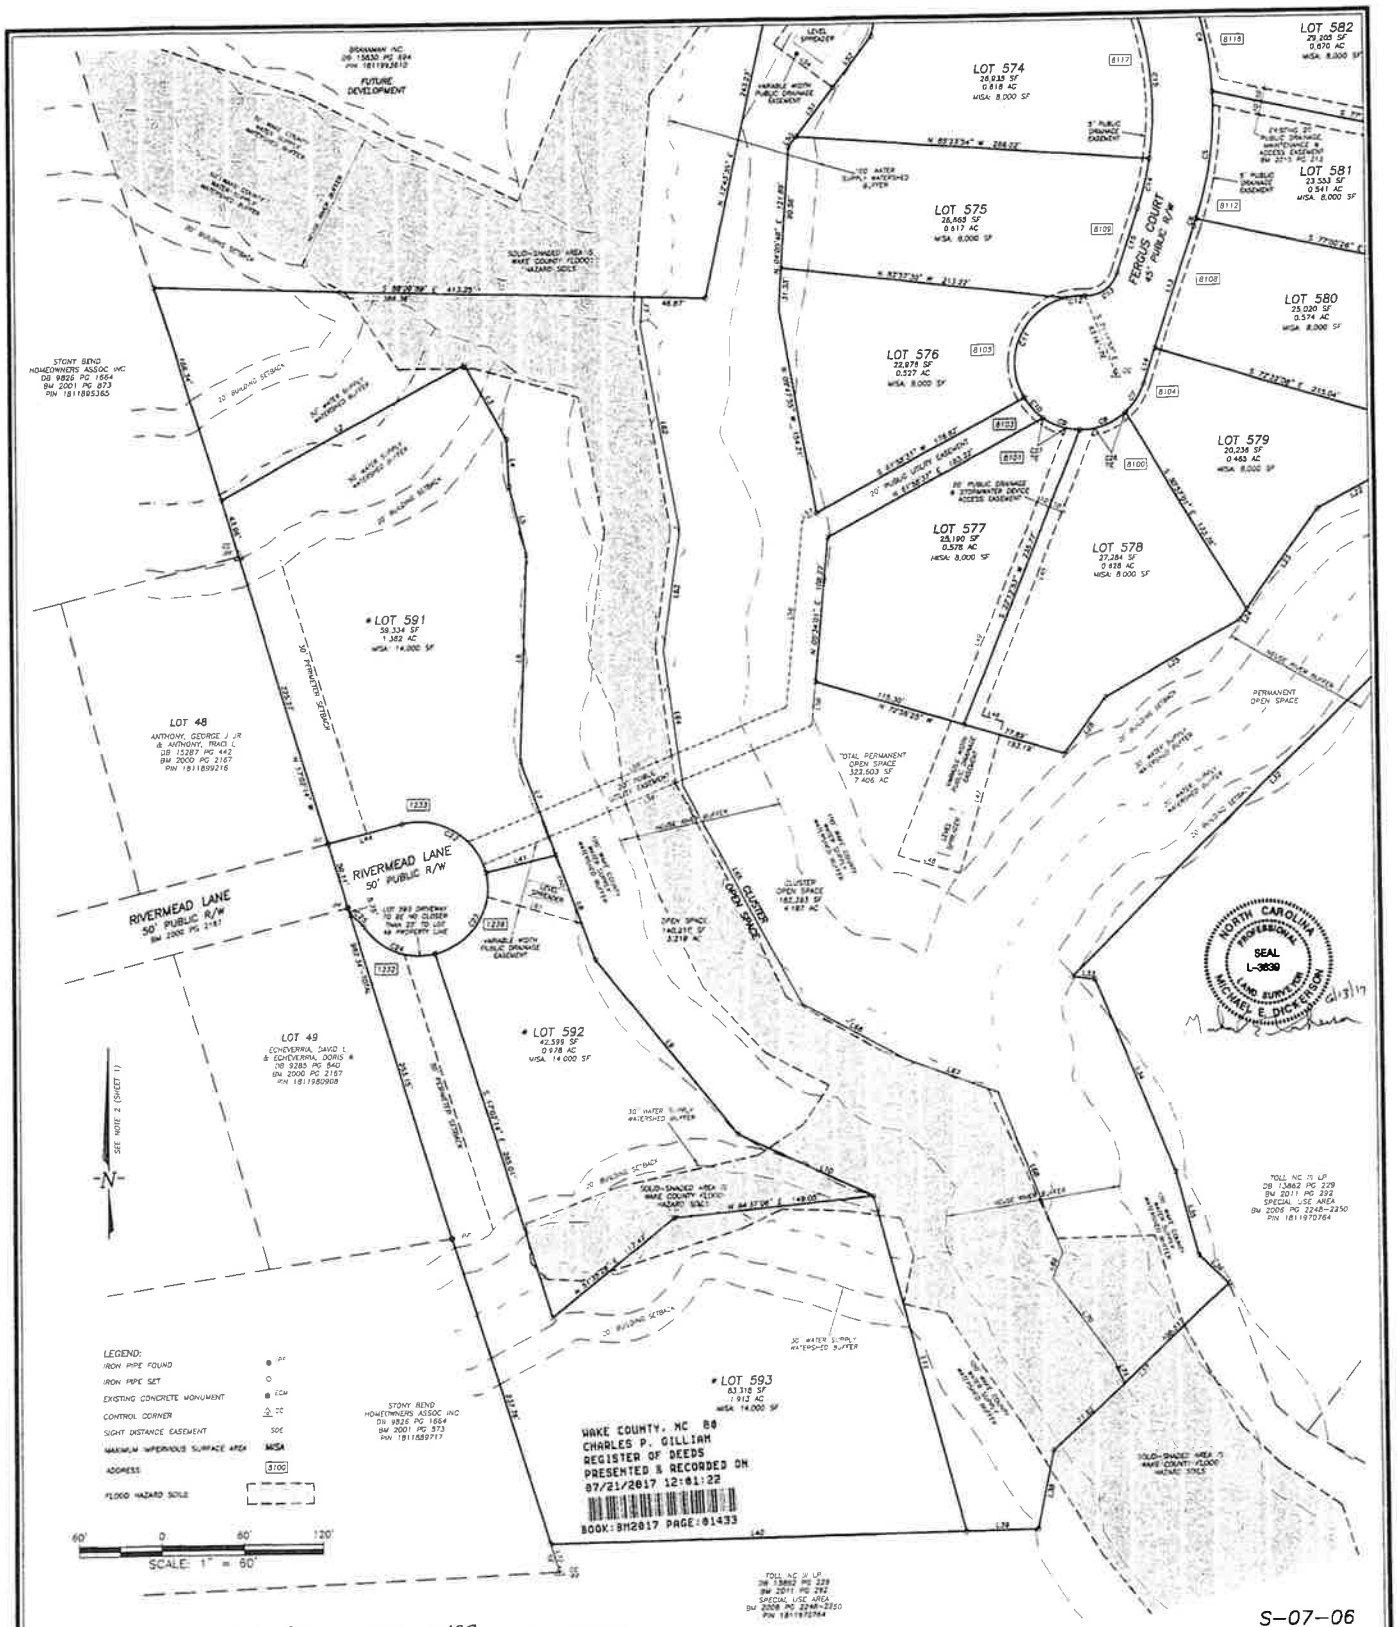

RECORDED IN BOOK OF MAPS 2017, PAGE 1433, WAKE COUNTY

DATE 6/13/17	SCALE N/A		
DRAWN MED	CHECKED MED		
SHEET 2 of 3			
CAD FILE BD 17059B			
PROJECT NO. 02100141.1			

NO	DATE	DESCRIPTION	BY

OPEN SPACE & CLUSTER SUBDIVISION
FOR HASENTREE PHASE 15B
OWNER: BRANAMAN INC.
NEW LIGHT TOWNSHIP WAKE COUNTY NORTH CAROLINA

PLAT OF SURVEY

WithersRavenel
Engineers | Planners | Surveyors
115 MacKenan Drive | Cary, NC 27511 | t: 919.469.3340
license # C-0832 | www.withersravenel.com

BKBM2017PG01433