POSSIBLE DIVISION FOR PERRY QUINN PROPERTIES INC.
TOWN OF ZEBULON
WAKE COUNTY
NORTH CAROLINA

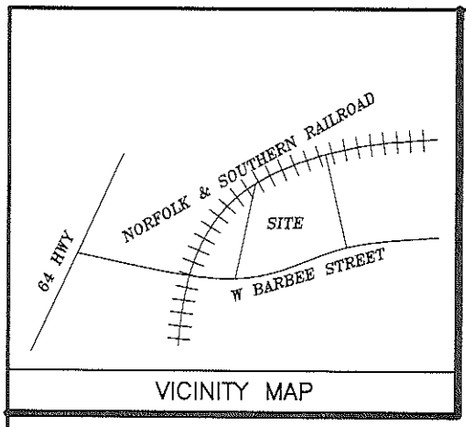

VICINITY MAP

ADOPTED MAP BY: TOWER ENGINEERING PROFESSIONALS
ENTITLED: BARBEE STREET SKYWAY SITE#: NC-08783
DATED: 09-11-2014

NC GRID NORTH - NAD83

NOTE: AREA COMPUTED BY COORDINATE METHOD.

NOTE: NO NCGS MONUMENT WITHIN 2000'.

NOTE: THIS PROPERTY IS SUBJECT TO EASEMENTS AND RESTRICTIONS OF RECORD.

PROPERTY ADDRESS:
704 W. BARBEE ST.
ZEBULON, NC 27597

PIN: 1795-91-6336

RFERENCES:
DB 18990 PGS 232

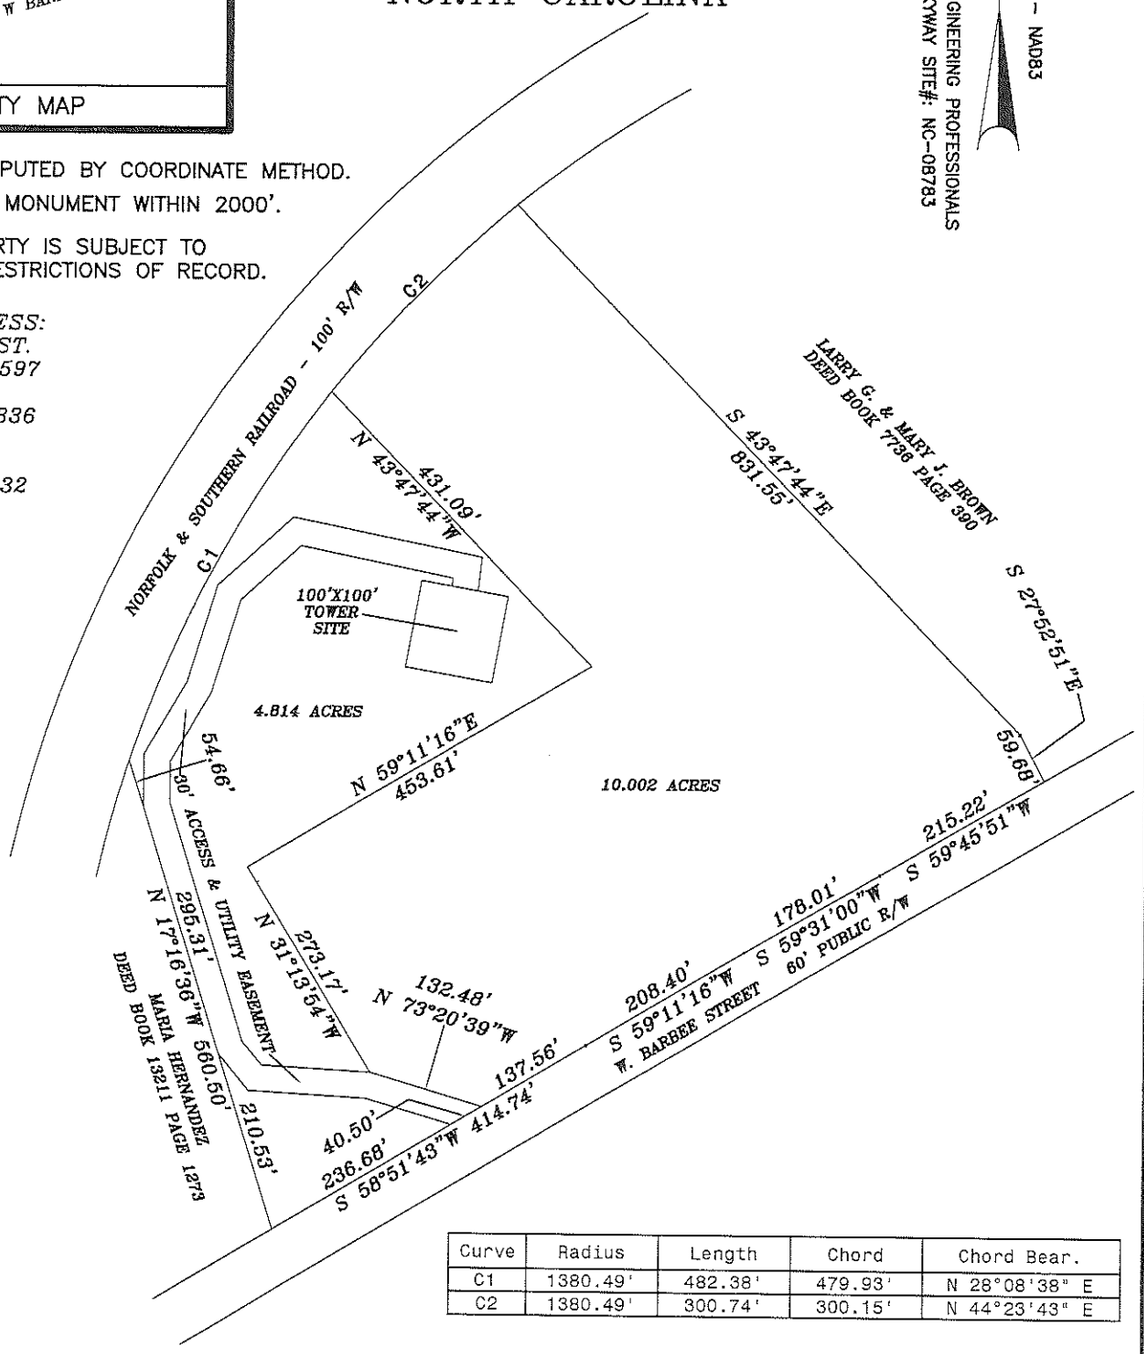

Curve	Radius	Length	Chord	Chord Bear.
C1	1380.49'	482.38'	479.93'	N 28°08'38" E
C2	1380.49'	300.74'	300.15'	N 44°23'43" E

I, DANNY O. WILLIAMS, certify that this map was drawn under my supervision from an actual survey made under my supervision (deed description recorded in Book 1892, Page 262. or other reference source DB 17226 PG 2296); that the boundaries not surveyed are indicated as drawn from information in Book_____, page _____ or other reference source _____; that the ration of precision or positional accuracy is 1:10000; and that this map meets the requirements of The Standards of Practice for Land Surveying in North Carolina (21 NCAC 56.1600).

This 17TH day of NOVEMBER , 2026.

P. L. S. L-2647

SEAL L-2647

NORTH CAROLINA PROFESSIONAL LAND SURVEYOR DANNY O. WILLIAMS

WILLIAMS - PEARCE and ASSOC., P.A.
PROFESSIONAL LAND SURVEYORS
1000 N. ARENDELL AVE.
P.O. BOX 892, ZEBULON, N.C. 27597
PHONE: 919-269-9605 LIC. # C-0243

200 0 200 400 600

GRAPHIC SCALE - FEET

S:\NEWMAPS\M\MIKE WRENN\BARBEE STREET\SKETCH.DWG

DRAWN BY: *DOW & BGW*

CHECKED BY: *DOW*

DATE: *11-17-2026*

SCALE: *1" = 200'*

JOB: DOW2760 CF