

BOOK 1984 PAGE 1888

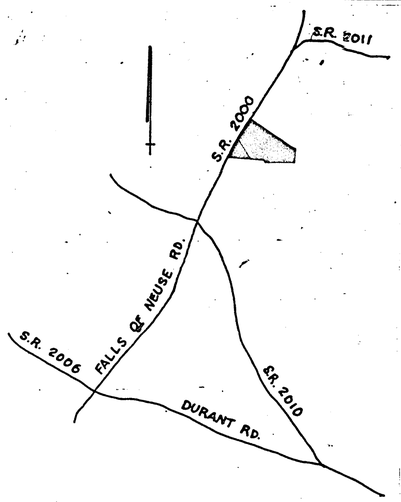

VICINITY MAP

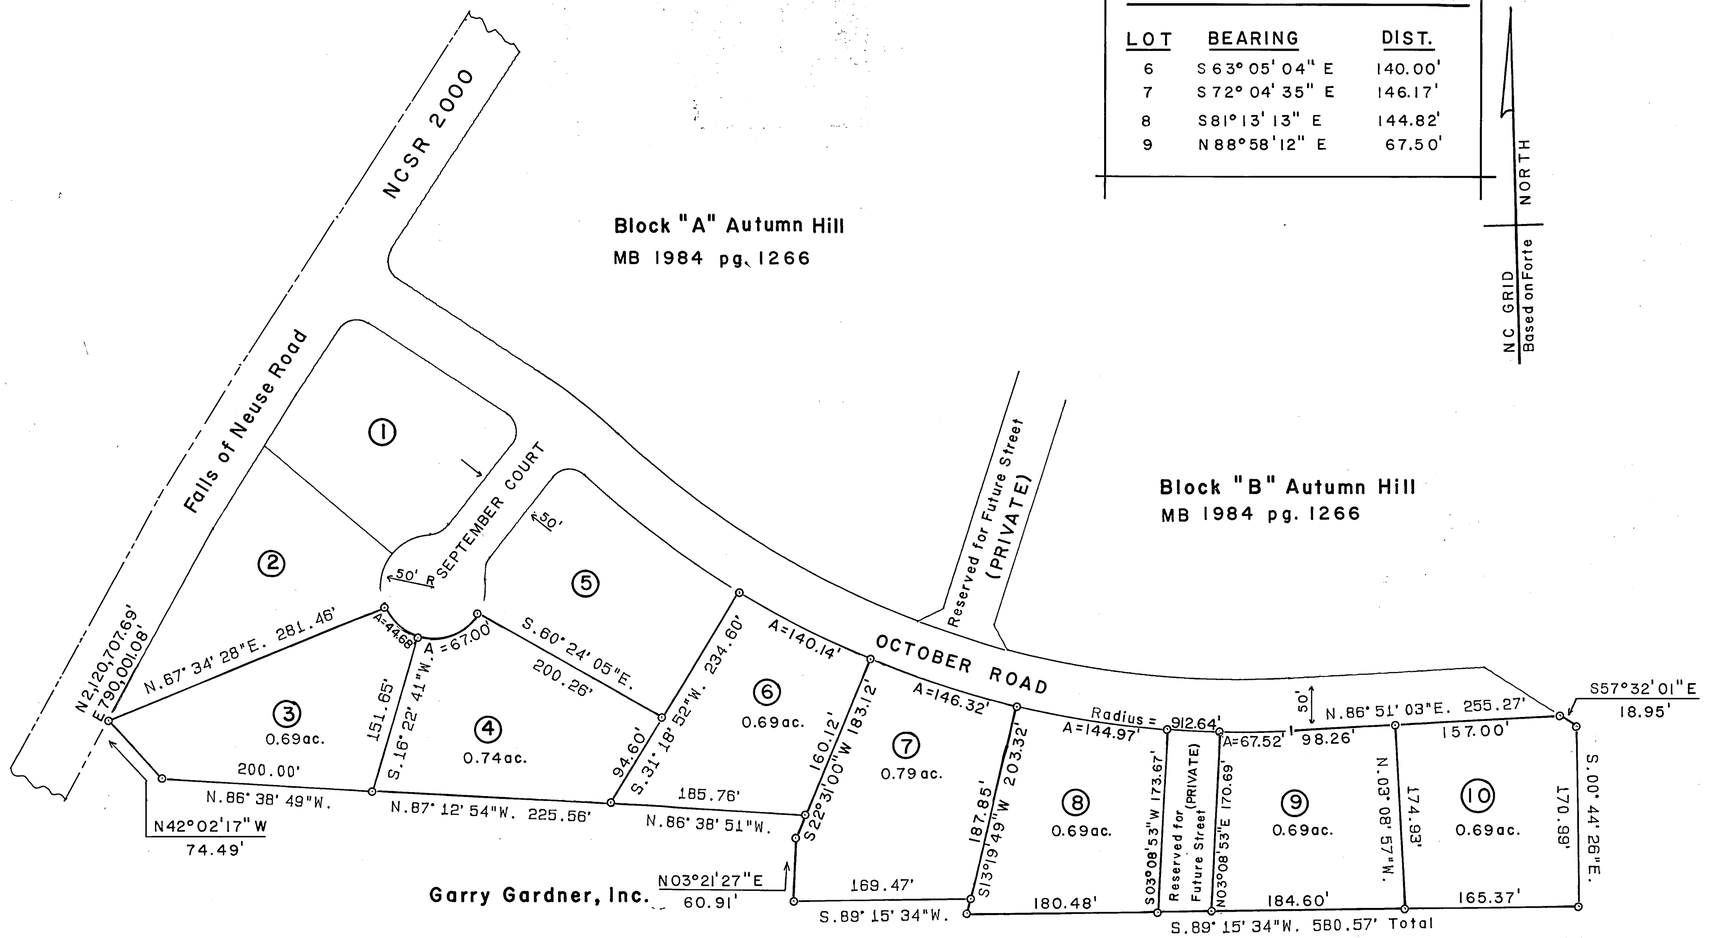

CURVE CHORD INFORMATION		
LOT	BEARING	DIST.
6	S 63° 05' 04" E	140.00'
7	S 72° 04' 35" E	146.17'
8	S81° 13' 13" E	144.82'
9	N 88° 58' 12" E	67.50'

Garry Gardner, Inc.

Garry Gardner, Inc.

"I A.R. Barnes, certify that this plat was drawn under my supervision from (an actual survey made under my supervision) (deed description recorded in Book REF, page 500, etc.) (other); that the boundaries not surveyed are shown as broken lines plotted from information found in Book 500, page REF; that this plat was prepared in accordance with G. S. 47-30 as amended. Witness my original signature, registration number and seal this 16 day of Dec, A.D., 19 84.

NORTH CAROLINA REGISTERED SEAL L-2426 LAND SURVEYOR A. R. BARNES

A.R. Barnes
Surveyor
L-2426
Registration Number"

The certificate of the Notary shall read as folows:
"North Carolina, Harnett County.

I, a Notary Public of the County and State aforesaid, certify that A.R. Barnes, a Registered Land Surveyor, personally appeared before me this day and acknowledged the execution of the foregoing instrument. Witness my hand and official stamp or seal, this 19th, day of Dec., 1984.

CATHY P. WEGNER NOTARY PUBLIC HARNETT COUNTY, NC

Cathy P Wegner
Notary Public

My commission expires 3-29-88."

Wake County Certification
This plat approved for recording; Exempt from Wake County Subdivision Regulations.

19 DEC 84 T. Turnage
Date Subdivision Administrator

NORTH CAROLINA - WAKE COUNTY

The foregoing certificate of Cathy P. Wegner
Notar (y) (ies) (are) certified to be correct. This instrument was presented for registration and recorded in this office.
This 19 day of Dec. 1984, at 11:45 o'clock, A M.
Kenneth C. Wilkins, Register of Deeds
By Gladys C. Smith
Deputy Register of Deeds

LEGEND
- ● Existing Iron Pipe
- ○ Iron Pipe Set (Unless otherwise designated)
- ▣ Existing Concrete Monument
- □ Concrete Monument Set

Zone R-30
Tax Parcel 263 e 9

RECORDED WAKE COUNTY BOOK 1984 VOL. — PAGE 1888.

0 100 200 300 400
SCALE IN FEET

Recombination Survey of
Lots 3-4 and Lots 6-10 Block "C" of
AUTUMN HILL SUBDIVISION
Neuse TWP Wake CO. N.C.
Scale 1" = 100' Dec. 17, 1984

A.R. Barnes, RLS Apex, N.C.

Drawn by Celia Parker Jones Project No.

N48613 Available from Surveyors Supply Co Apex, N.C.