
1968 VOL.2 P-220

2-A-35

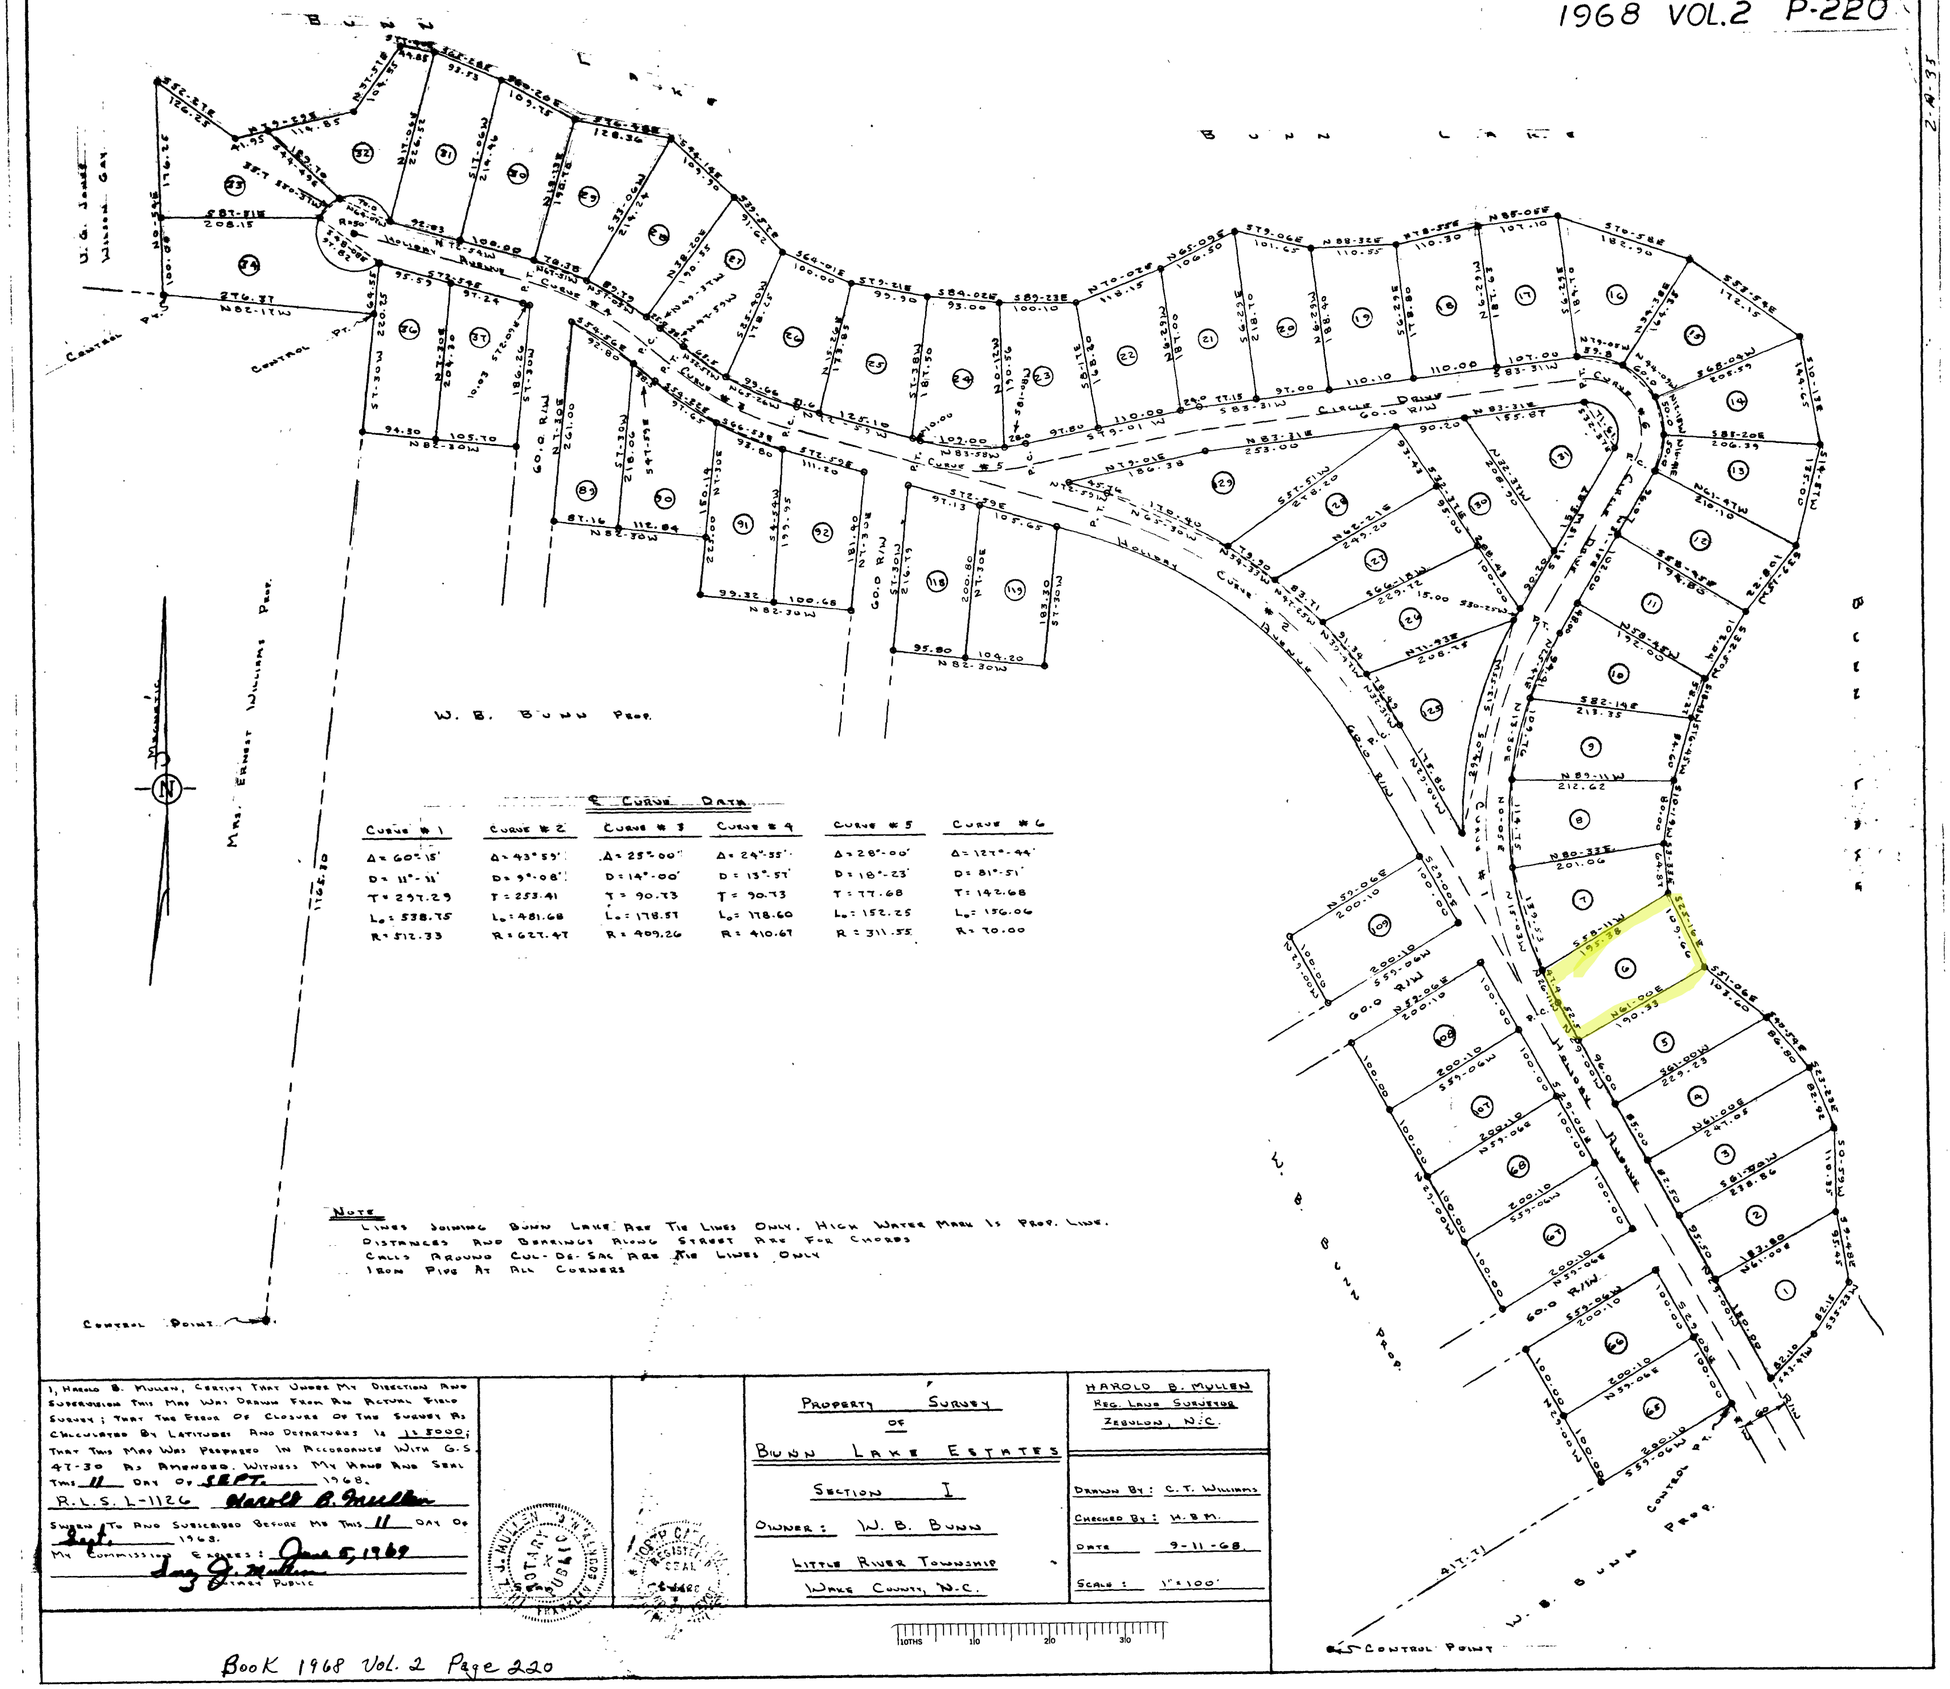


## Curve Data

| Curve # 1 | Curve # 2 | Curve # 3 | Curve # 4 | Curve # 5 | Curve # 6 |
|---|---|---|---|---|---|
| Δ = 60°-15' | Δ = 43°-59' | Δ = 25°-00" | Δ = 24°-55' | Δ = 28°-00' | Δ = 127°-44' |
| D = 11°-11' | D = 9°-08' | D = 14°-00' | D = 13°-51' | D = 18°-23' | D = 81°-51' |
| T = 297.29 | T = 253.41 | T = 90.73 | T = 90.73 | T = 77.68 | T = 142.68 |
| $L_c$ = 538.75 | $L_c$ = 481.68 | $L_c$ = 178.51 | $L_c$ = 178.60 | $L_c$ = 152.25 | $L_c$ = 136.06 |
| R = 512.33 | R = 627.47 | R = 409.26 | R = 410.67 | R = 311.55 | R = 70.00 |

I, Harold B. Mullen, Certify That Under My Direction And Supervision This Map Was Drawn From An Actual Field Survey; That The Error Of Closure Of The Survey As Calculated By Latitudes And Departures Is 1:5000; That This Map Was Prepared In Accordance With G.S 47-30 As Amended. Witness My Hand And Seal This 11 Day Of Sept. 1968.

R.L.S. L-1126 Harold B. Mullen

Sworn To And Subscribed Before Me This 11 Day Of Sept. 1968.

My Commission Expires: June 5, 1969

Mary J. Mullen
Notary Public

Property Survey
of
Bunn Lake Estates
Section I
Owner: W. B. Bunn
Little River Township
Wake County, N.C.

Harold B. Mullen
Reg. Land Surveyor
Zebulon, N.C.

Drawn By: C.T. Williams
Checked By: H.B.M.
Date 9-11-68.
Scale: 1" = 100'

10THS 1/10 2/10 3/10

Book 1968 Vol. 2 Page 220

Book 1968 Page 220