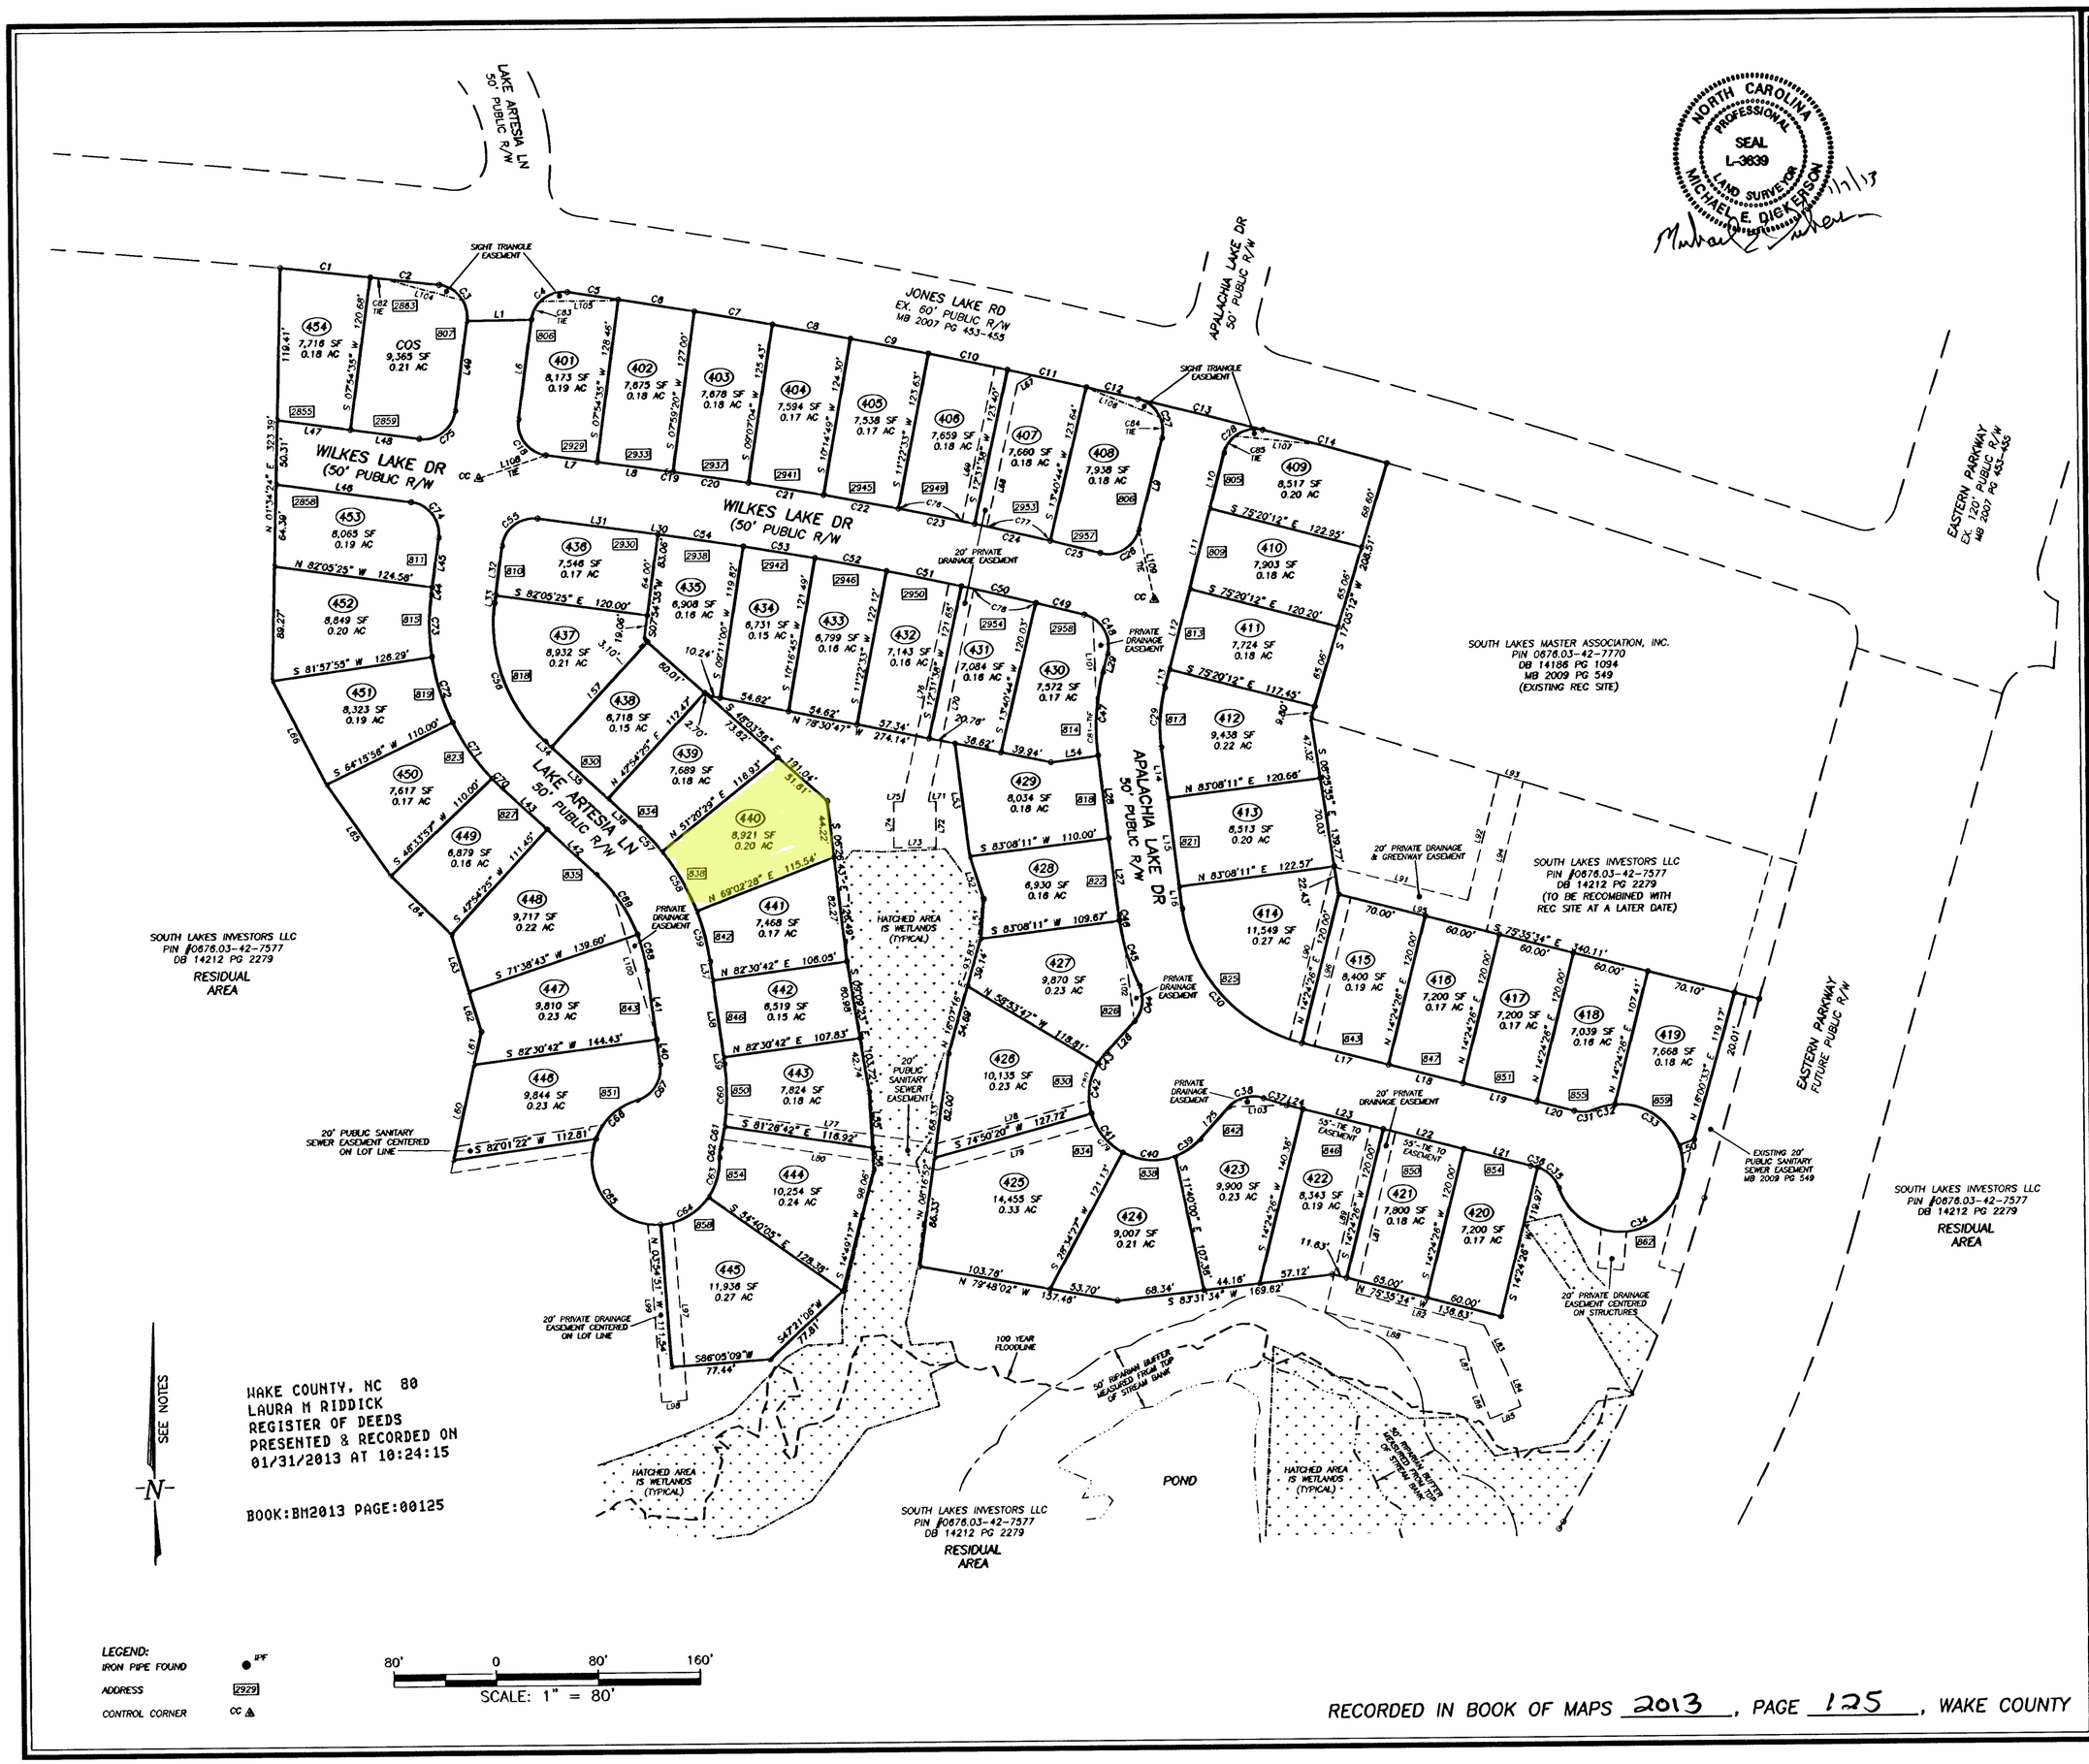


NORTH CAROLINA PROFESSIONAL SEAL L-3639 LAND SURVEYOR MICHAEL E. DICKERSON 1/7/13

WITHERS & RAVENEL
ENGINEERS I PLANNERS I SURVEYORS
111 Mackenan Drive Cary, North Carolina 27511 www.withersravenel.com
tel: 919-469-3340 fax: 919-467-6008

SOUTH LAKES SUBDIVISION
PARCEL SF-4, LOTS 401-454
OWNER: SOUTH LAKES INVESTORS LLC
WAKE COUNTY NORTH CAROLINA
MIDDLE CREEK TOWNSHIP
FINAL SUBDIVISION PLAT

NO.	DATE	DESCRIPTION	BY

DATE: 1/7/13	SCALE: 1" = 80'
DRAWN: MED	CHECKED: MED
SHEET: 2 OF 2	
CAD FILE: BD_12179B	
PROJECT NO: 02100060.4	

RECORDED IN BOOK OF MAPS 2013, PAGE 125, WAKE COUNTY