BKBM2021PG01648

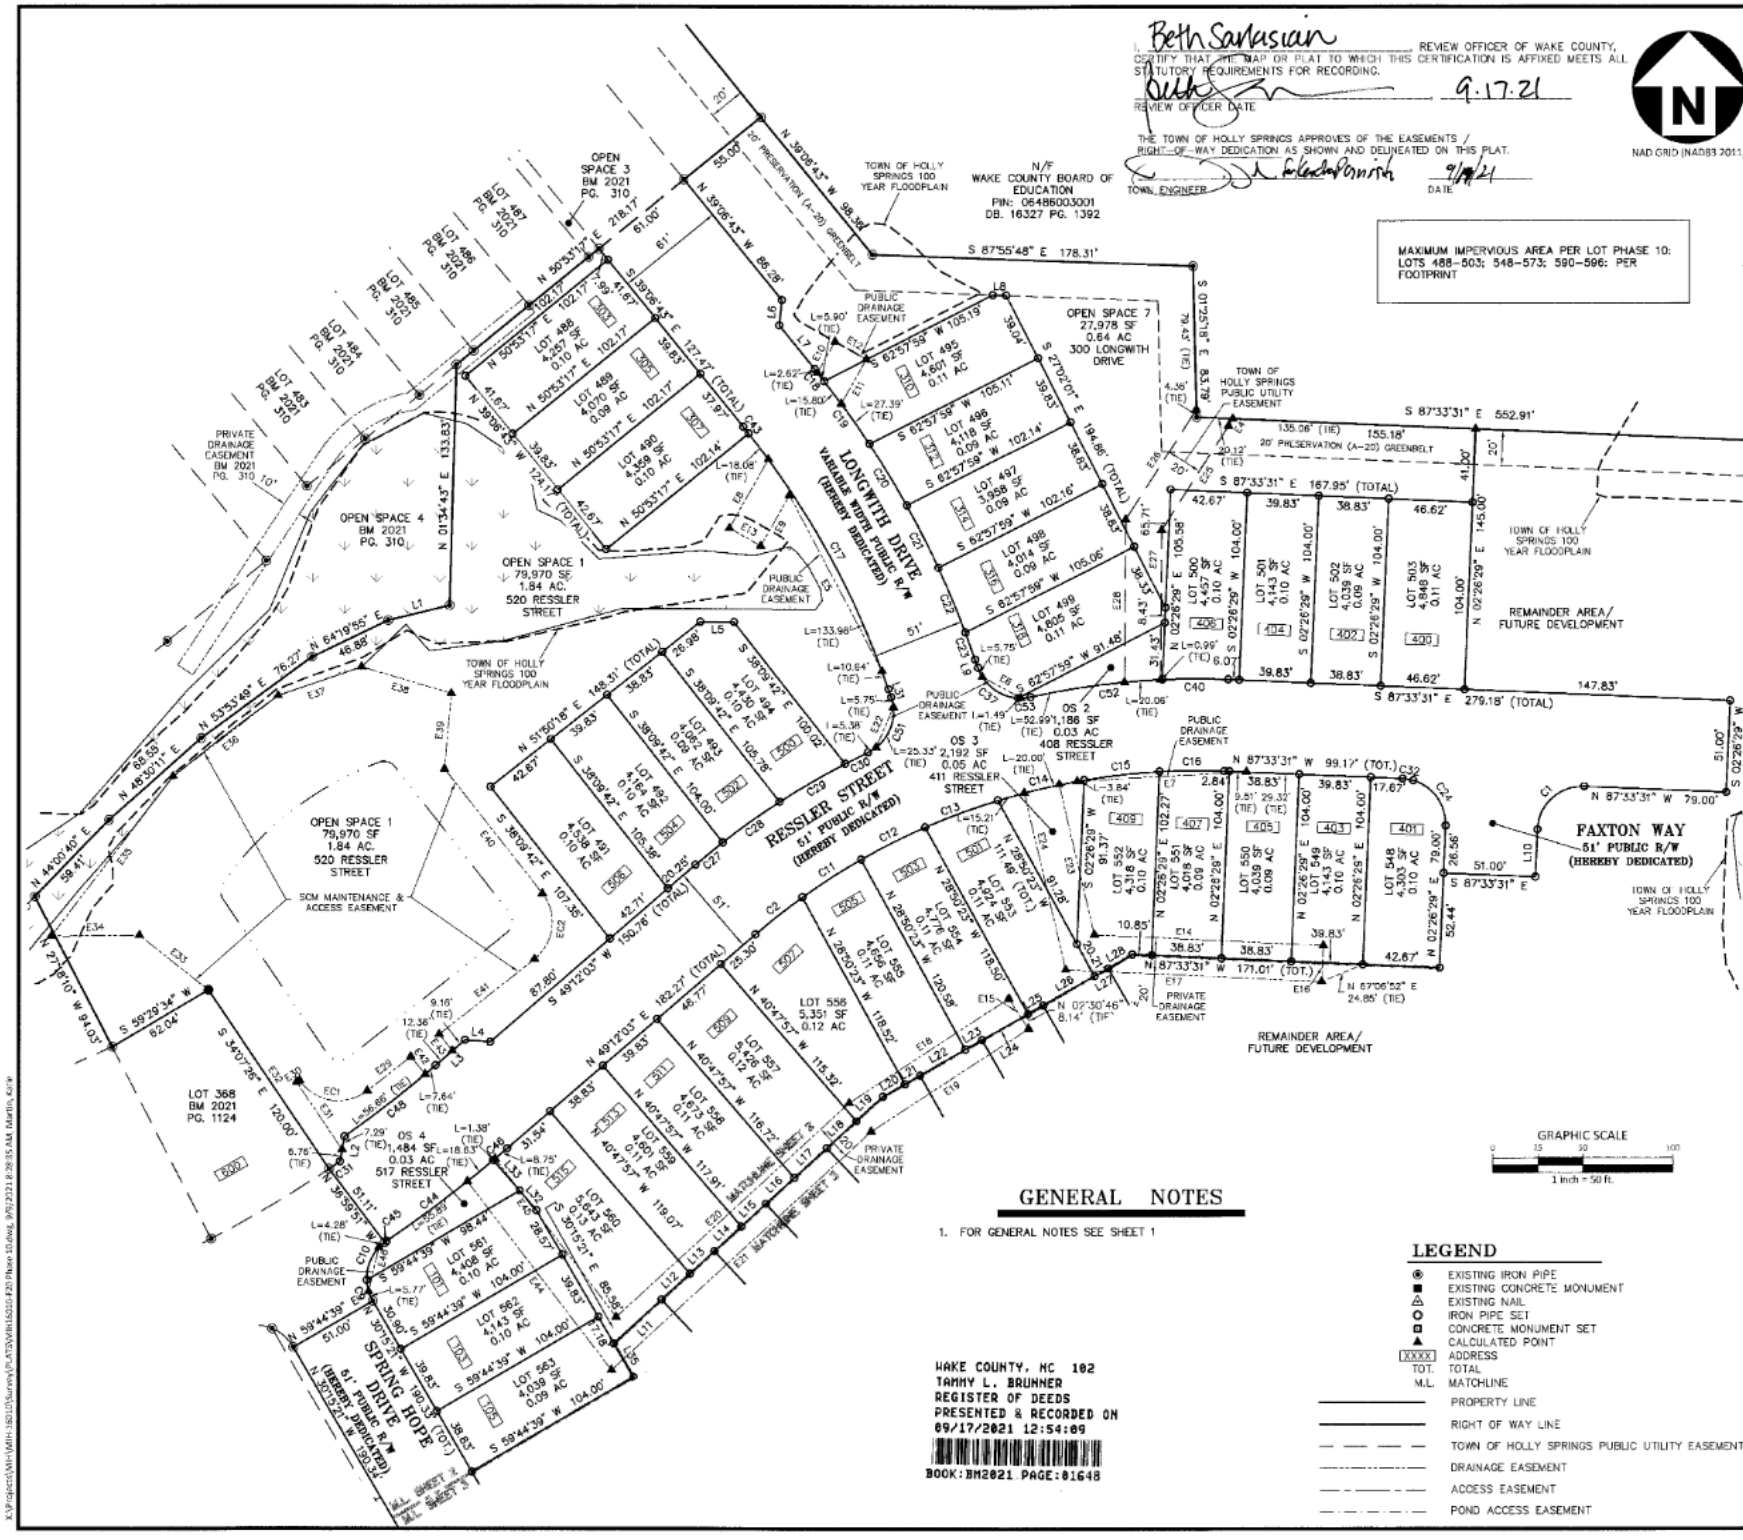

GENERAL NOTES

1. FOR GENERAL NOTES SEE SHEET 1

LEGEND

- EXISTING IRON PIPE
- EXISTING CONCRETE MONUMENT
- EXISTING NAIL
- IRON PIPE SET
- CONCRETE MONUMENT SET
- CALCULATED POINT
- XXXX ADDRESS
- TOT. TOTAL
- M.L. MATCHLINE
- PROPERTY LINE
- RIGHT OF WAY LINE
- TOWN OF HOLLY SPRINGS PUBLIC UTILITY EASEMENT
- DRAINAGE EASEMENT
- ACCESS EASEMENT
- POND ACCESS EASEMENT

WAKE COUNTY, NC 102
TAMMY L. BRUNNER
REGISTER OF DEEDS
PRESENTED & RECORDED ON
09/17/2021 12:54:09
BOOK:BM2021 PAGE:01648

McADAMS
The John R. McAdams Company, Inc.
2905 Meridian Parkway
Durham, NC 27713
phone 919. 361. 5000
fax 919. 361. 2269
license number: C-0293
www.mcadamsco.com

CLIENT

M/I HOMES OF RALEIGH
1511 SUNDAY DRIVE
RALEIGH, NC 27607

HONEYCUTT FARM
PHASE 10 SUBDIVISION PLAT
HOLLY SPRINGS TOWNSHIP, WAKE COUNTY, NORTH CAROLINA

NORTH CAROLINA PROFESSIONAL SEAL L-4720 LAND SURVEYOR RONALD T. FREDRICK
9-8-2021

REVISIONS

NO.	DATE	
1	XX.XX.XXXX	REVISION DESCRIPTION
2	XX.XX.XXXX	REVISION DESCRIPTION

PLAN INFORMATION

PROJECT NO.	MIH16010
FILENAME	MIH16010-F20
SURVEYED BY	RTF
DRAWN BY	KMM
SCALE	1"= 50'
DATE	03.22.2021

SHEET

X:\Projects\MIH\MIH-16010\Survey\R-ATS\MIH16010-F20 Phase 10.dwg, 9/9/2021 8:28:35 AM, Martin, Kara