BKBM2023PG00758

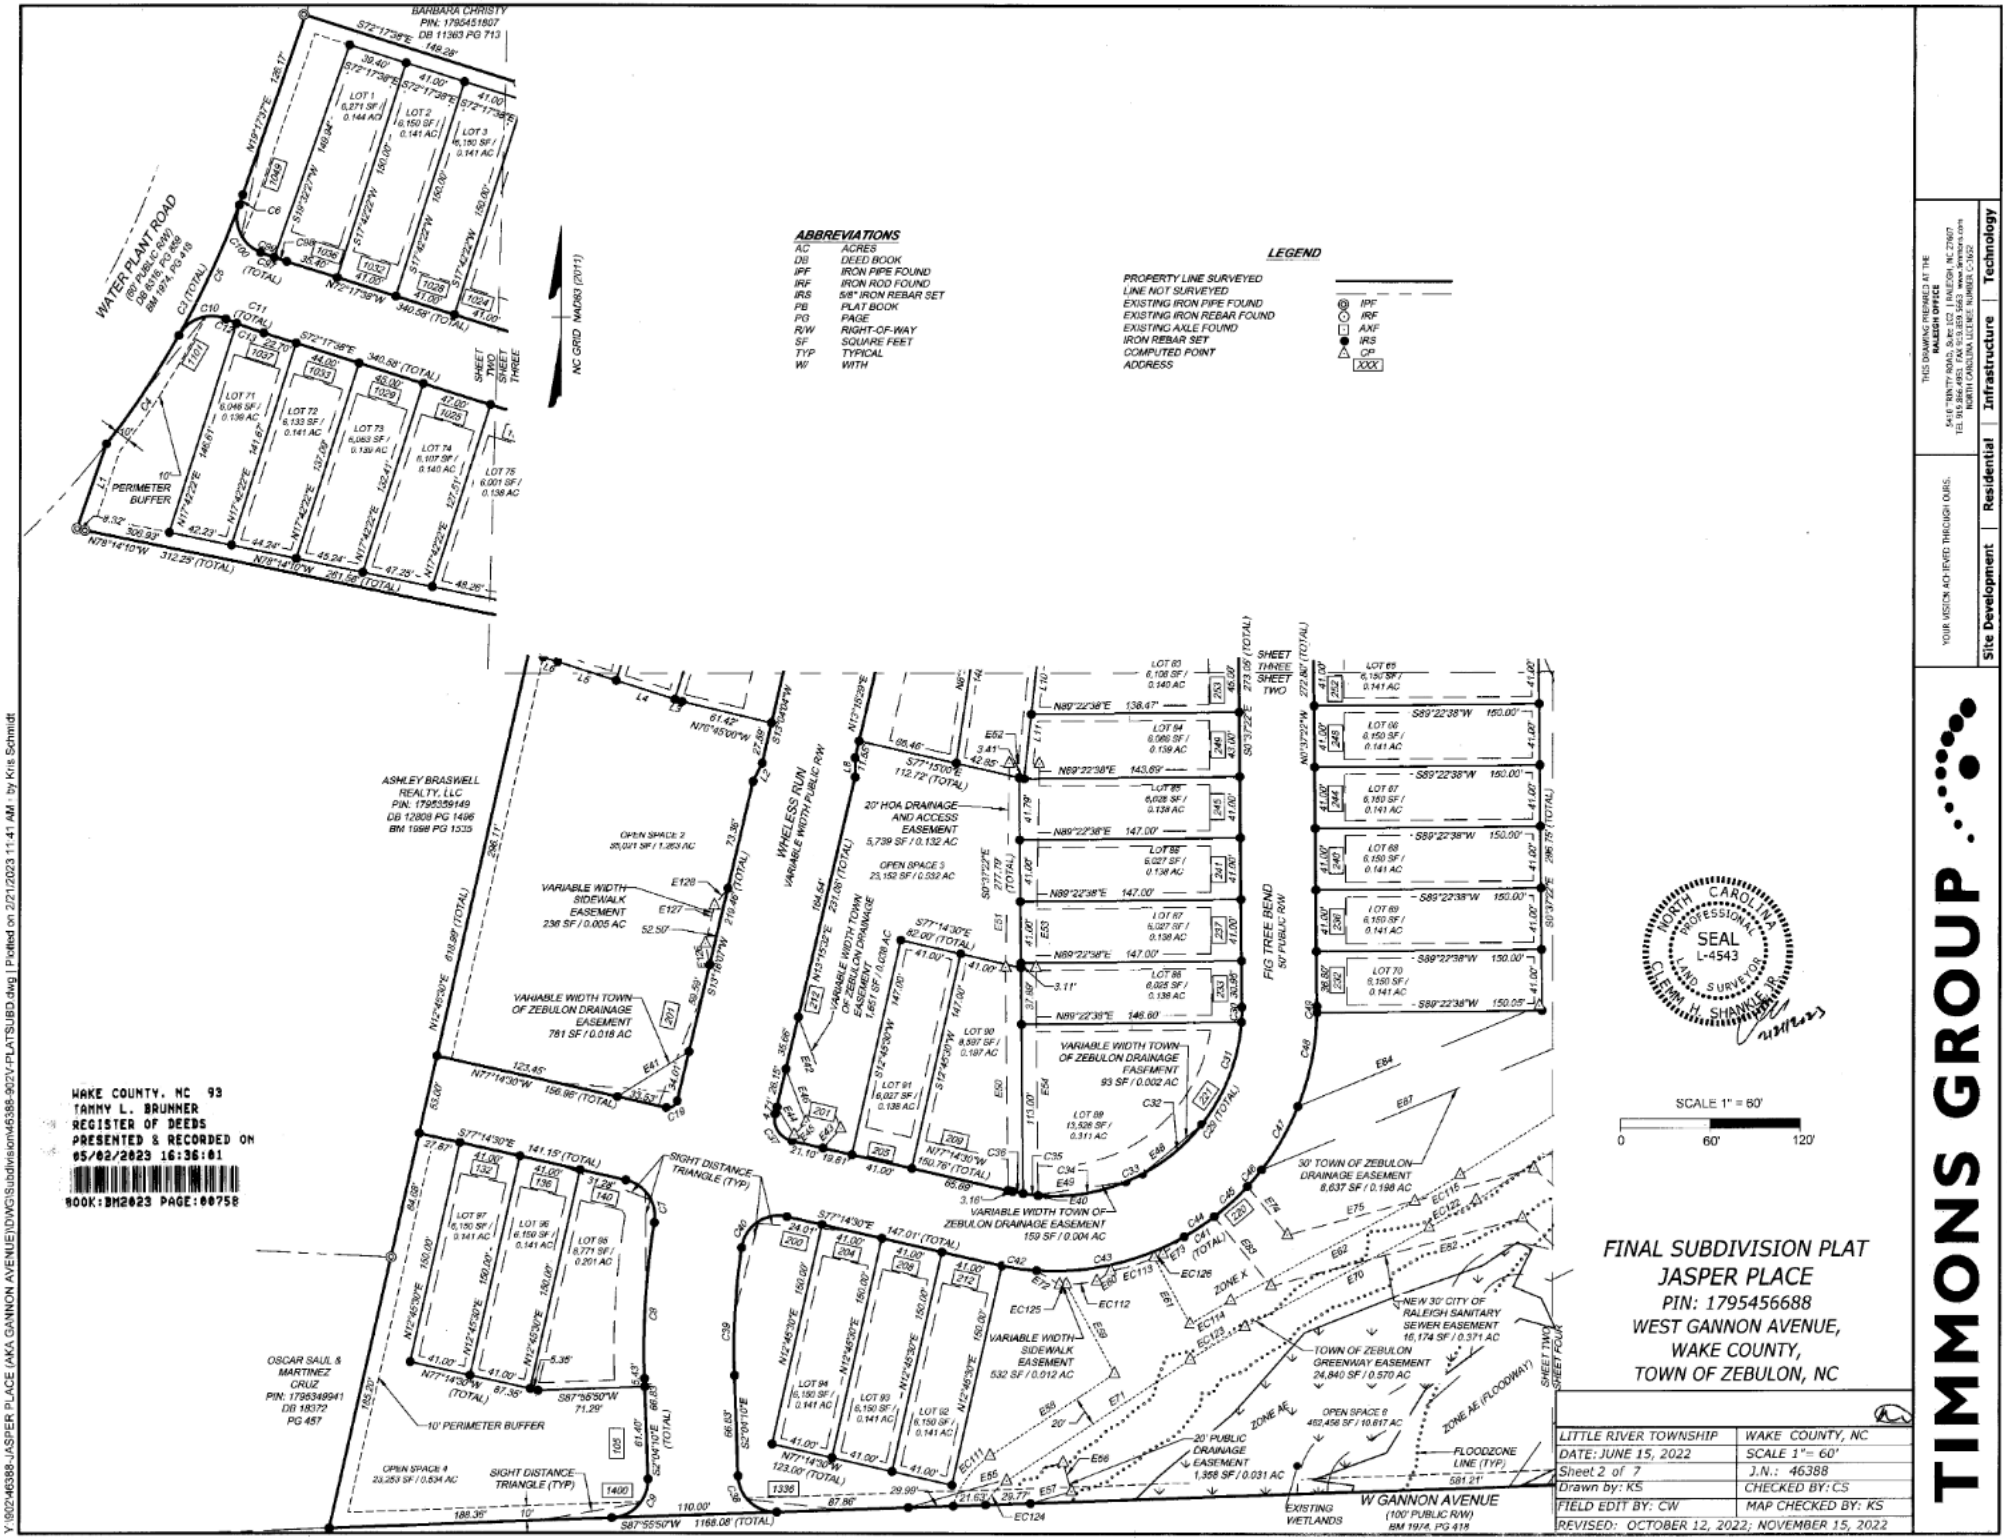

ABBREVIATIONS

AC	ACRES
DB	DEED BOOK
IPF	IRON PIPE FOUND
IRF	IRON ROD FOUND
IRS	5/8" IRON REBAR SET
PB	PLAT BOOK
PG	PAGE
R/W	RIGHT-OF-WAY
SF	SQUARE FEET
TYP	TYPICAL
W/	WITH

LEGEND

PROPERTY LINE SURVEYED	
LINE NOT SURVEYED	
EXISTING IRON PIPE FOUND	IPF
EXISTING IRON REBAR FOUND	IRF
EXISTING AXLE FOUND	AXF
IRON REBAR SET	IRS
COMPUTED POINT	CP
ADDRESS	XXX

WAKE COUNTY, NC 93
TAMMY L. BRUNNER
REGISTER OF DEEDS
PRESENTED & RECORDED ON
05/02/2023 16:36:01
BOOK:BM2023 PAGE:00758

NORTH CAROLINA PROFESSIONAL SEAL L-4543 LAND SURVEYOR CLEMMIE H. SHANKLE JR.

SCALE 1" = 60'
0 60' 120'

FINAL SUBDIVISION PLAT
JASPER PLACE
PIN: 1795456688
WEST GANNON AVENUE,
WAKE COUNTY,
TOWN OF ZEBULON, NC

LITTLE RIVER TOWNSHIP	WAKE COUNTY, NC
DATE: JUNE 15, 2022	SCALE 1"= 60'
Sheet 2 of 7	J.N.: 46388
Drawn by: KS	CHECKED BY: CS
FIELD EDIT BY: CW	MAP CHECKED BY: KS
REVISED: OCTOBER 12, 2022; NOVEMBER 15, 2022	

THIS DRAWING PREPARED AT THE RALEIGH OFFICE
5410 TRINITY ROAD, SUITE 102 RALEIGH, NC 27607
TEL 919.866.4951 FAX 919.859.3843 www.timmons.com
NORTH CAROLINA LICENSE NUMBER C-3652

YOUR VISION ACHIEVED THROUGH OURS.

Site Development | Residential | Infrastructure | Technology

TIMMONS GROUP

Y:\2024\46388-JASPER PLACE (AKA GANNON AVENUE)\D\WG\Subdivision\46388-902\V-PLATSUBD.dwg | Plotted on 2/21/2023 11:41 AM - by Kris Schmidt